LAMPIRAN

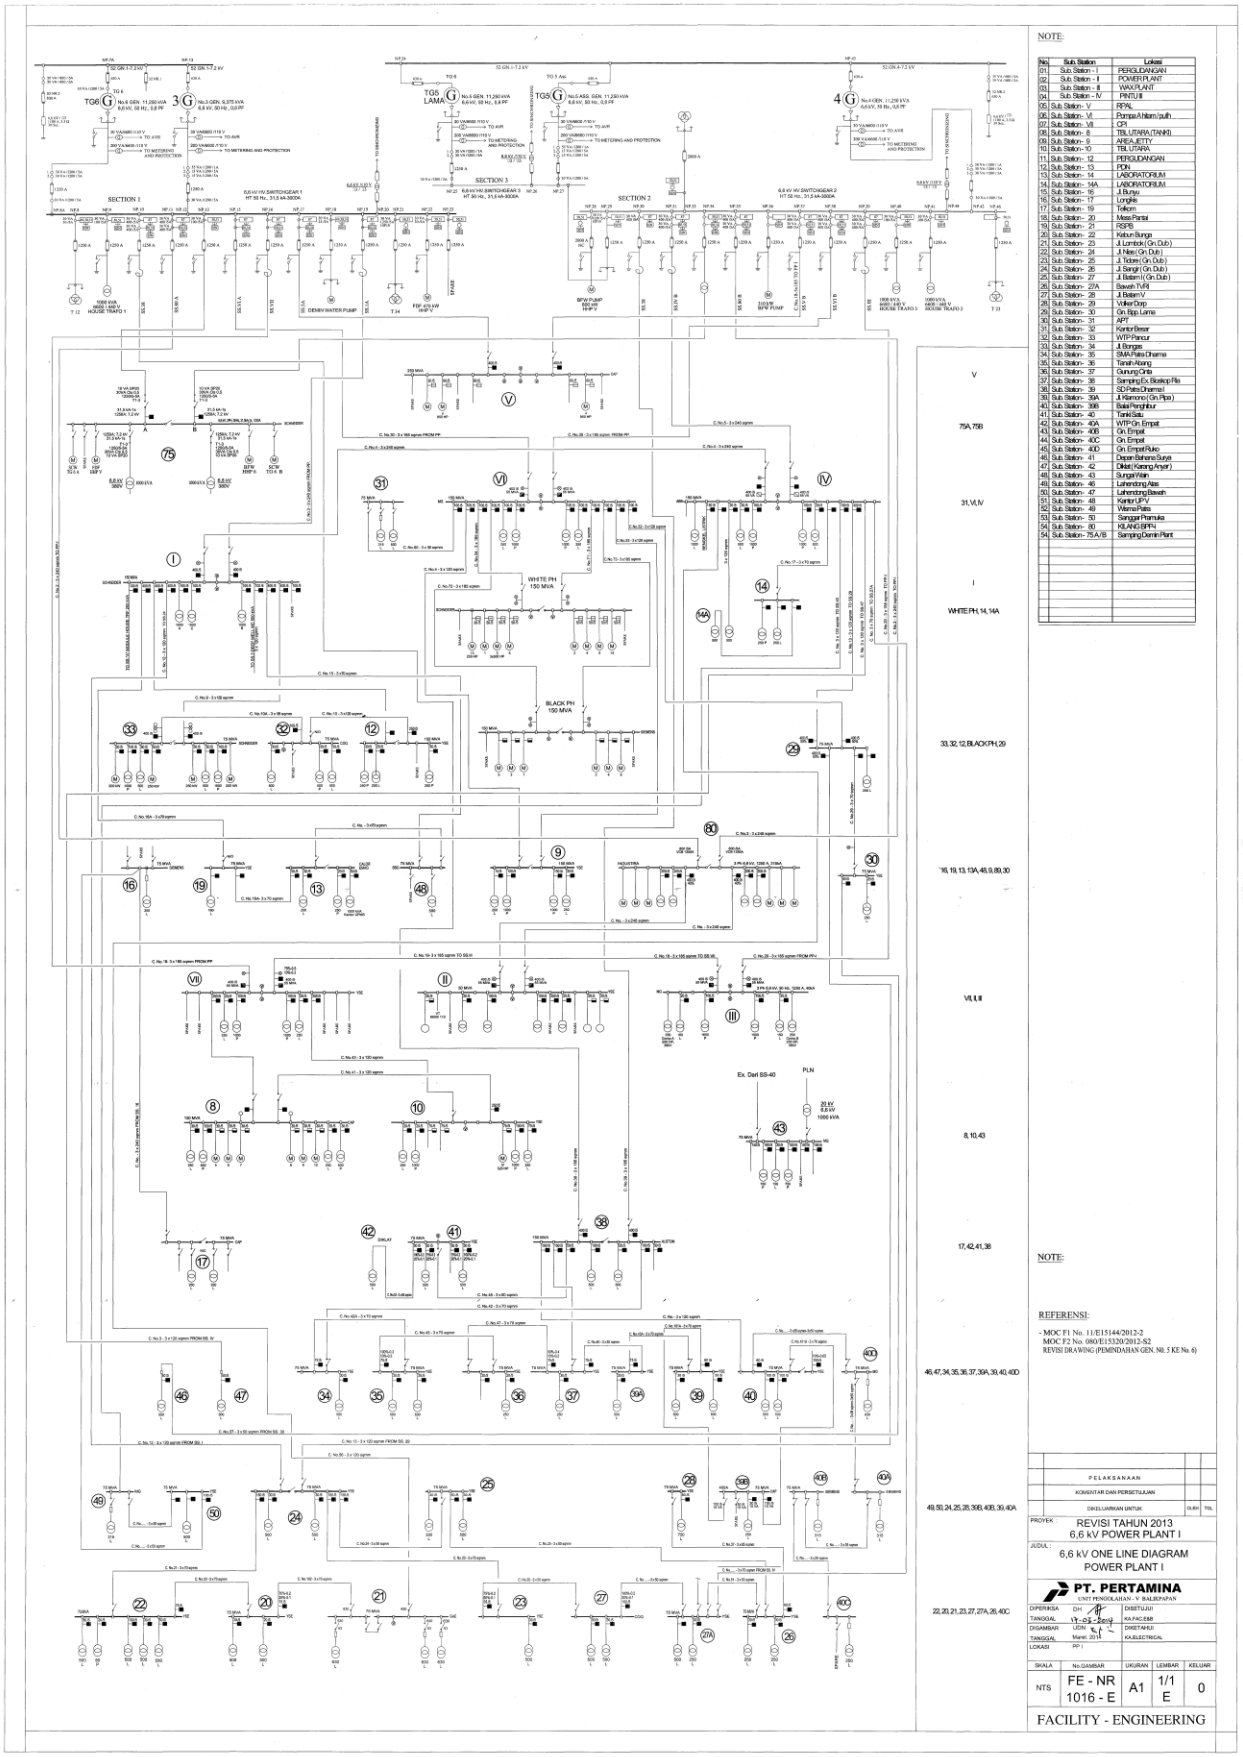
NOTE:
No. Sub. Station Lokasi
01 Sub. Station - I PERGUDANGAN
02 Sub. Station - II POWER PLANT
03 Sub. Station - III WAVA PLANT
04 Sub. Station - IV PINTU III
05 Sub. Station - V RPAL
06 Sub. Station - VI Pompa Ahlam/ puth
07 Sub. Station - VII CPI
08 Sub. Station - 8 TBL UTARA (TANK8)
09 Sub. Station - 9 AREA JETTY
10 Sub. Station - 10 TBL UTARA
11 Sub. Station - 12 PERGUDANGAN
12 Sub. Station - 13 PDN
13 Sub. Station - 14 LABORATORIUM
14 Sub. Station - 14A LABORATORIUM
15 Sub. Station - 16 Jl Bunsu
16 Sub. Station - 17 Lonjhle
17 Sub. Station - 19 Telkom
18 Sub. Station - 20 Mess Pantai
19 Sub. Station - 21 RSPB
20 Sub. Station - 22 Kebun Bunga
21 Sub. Station - 23 Jl. Lombok (Gn. Dub)
22 Sub. Station - 24 Jl. Nias (Gn. Dub)
23 Sub. Station - 25 Jl. Tidore (Gn. Dub)
24 Sub. Station - 26 Jl. Sangir (Gn. Dub)
25 Sub. Station - 27 Jl. Batam I (Gn. Dub)
26 Sub. Station - 27A Bawah TV/R
27 Sub. Station - 28 Jl. Batam V
28 Sub. Station - 29 Volker Dorp
29 Sub. Station - 30 Gn. Bpp. Lama
30 Sub. Station - 31 APT
31 Sub. Station - 32 Kantor Besar
32 Sub. Station - 33 WTP Pancur
33 Sub. Station - 34 Jl. Bonges
34 Sub. Station - 35 SMA Pelita Dharma
35 Sub. Station - 36 Tanah Abang
36 Sub. Station - 37 Gunung Onta
37 Sub. Station - 38 Samping Ex. Bioskop Pik
38 Sub. Station - 39 SD Pelita Dharma I
39 Sub. Station - 39A Jl. Kamono (Gn. Pipa)
40 Sub. Station - 39B Bala Penghkur
41 Sub. Station - 40 Tanki Satu
42 Sub. Station - 40A WTP Gn. Empat
43 Sub. Station - 40B Gn. Empat
44 Sub. Station - 40C Gn. Empat
45 Sub. Station - 40D Gn. Empat Ruko
46 Sub. Station - 41 Depan Bahana Surya
47 Sub. Station - 42 Dikat (Karang Anyar)
48 Sub. Station - 43 Sungai Kain
49 Sub. Station - 46 Lahendong Atas
50 Sub. Station - 47 Lahendong Bawah
51 Sub. Station - 48 Kantor UPV
52 Sub. Station - 49 Warnet Pasa
53 Sub. Station - 50 Sangar Pramuka
54 Sub. Station - 80 KILANG BPPU
54 Sub. Station - 75 A/ B Sampling Damin Plant
SECTION 1
SECTION 2
SECTION 3
TG6 LAMA
WHITE PH 150 MVA
BLACK PH 150 MVA
PLN
Ex. Dari SS-40
REFERENSI:
- MOC F1 No. 11/E15144/2012-2
MOC F2 No. 080/E15320/2012-S2
REVISI DRAWING (PEMINDAHAN GEN. Nil. 5 KE No. 6)
PELAKSANAAN
KOMENTAR DAN PERSETUJUAN
DIKELUARKAN UNTUK
PROYEK : REVISI TAHUN 2013
6,6 kV POWER PLANT I
JUDUL : 6,6 kV ONE LINE DIAGRAM
POWER PLANT I
PT. PERTAMINA
UNIT PENGOLAHAN - V BALIKPAPAN
DIPERIKSA DIH DISETUJUI
TANGGAL 17-05-2013 KA.PAC.E&B
DIGAMBAR UDIN DIKETAHUI
TANGGAL Maret 2013 KA.ELECTRICAL
LOKASI PP I
SKALA No.GAMBAR UKURAN LEMBAR KELUAR
NTS FE - NR 1016 - E A1 1/1 E 0
FACILITY - ENGINEERING